
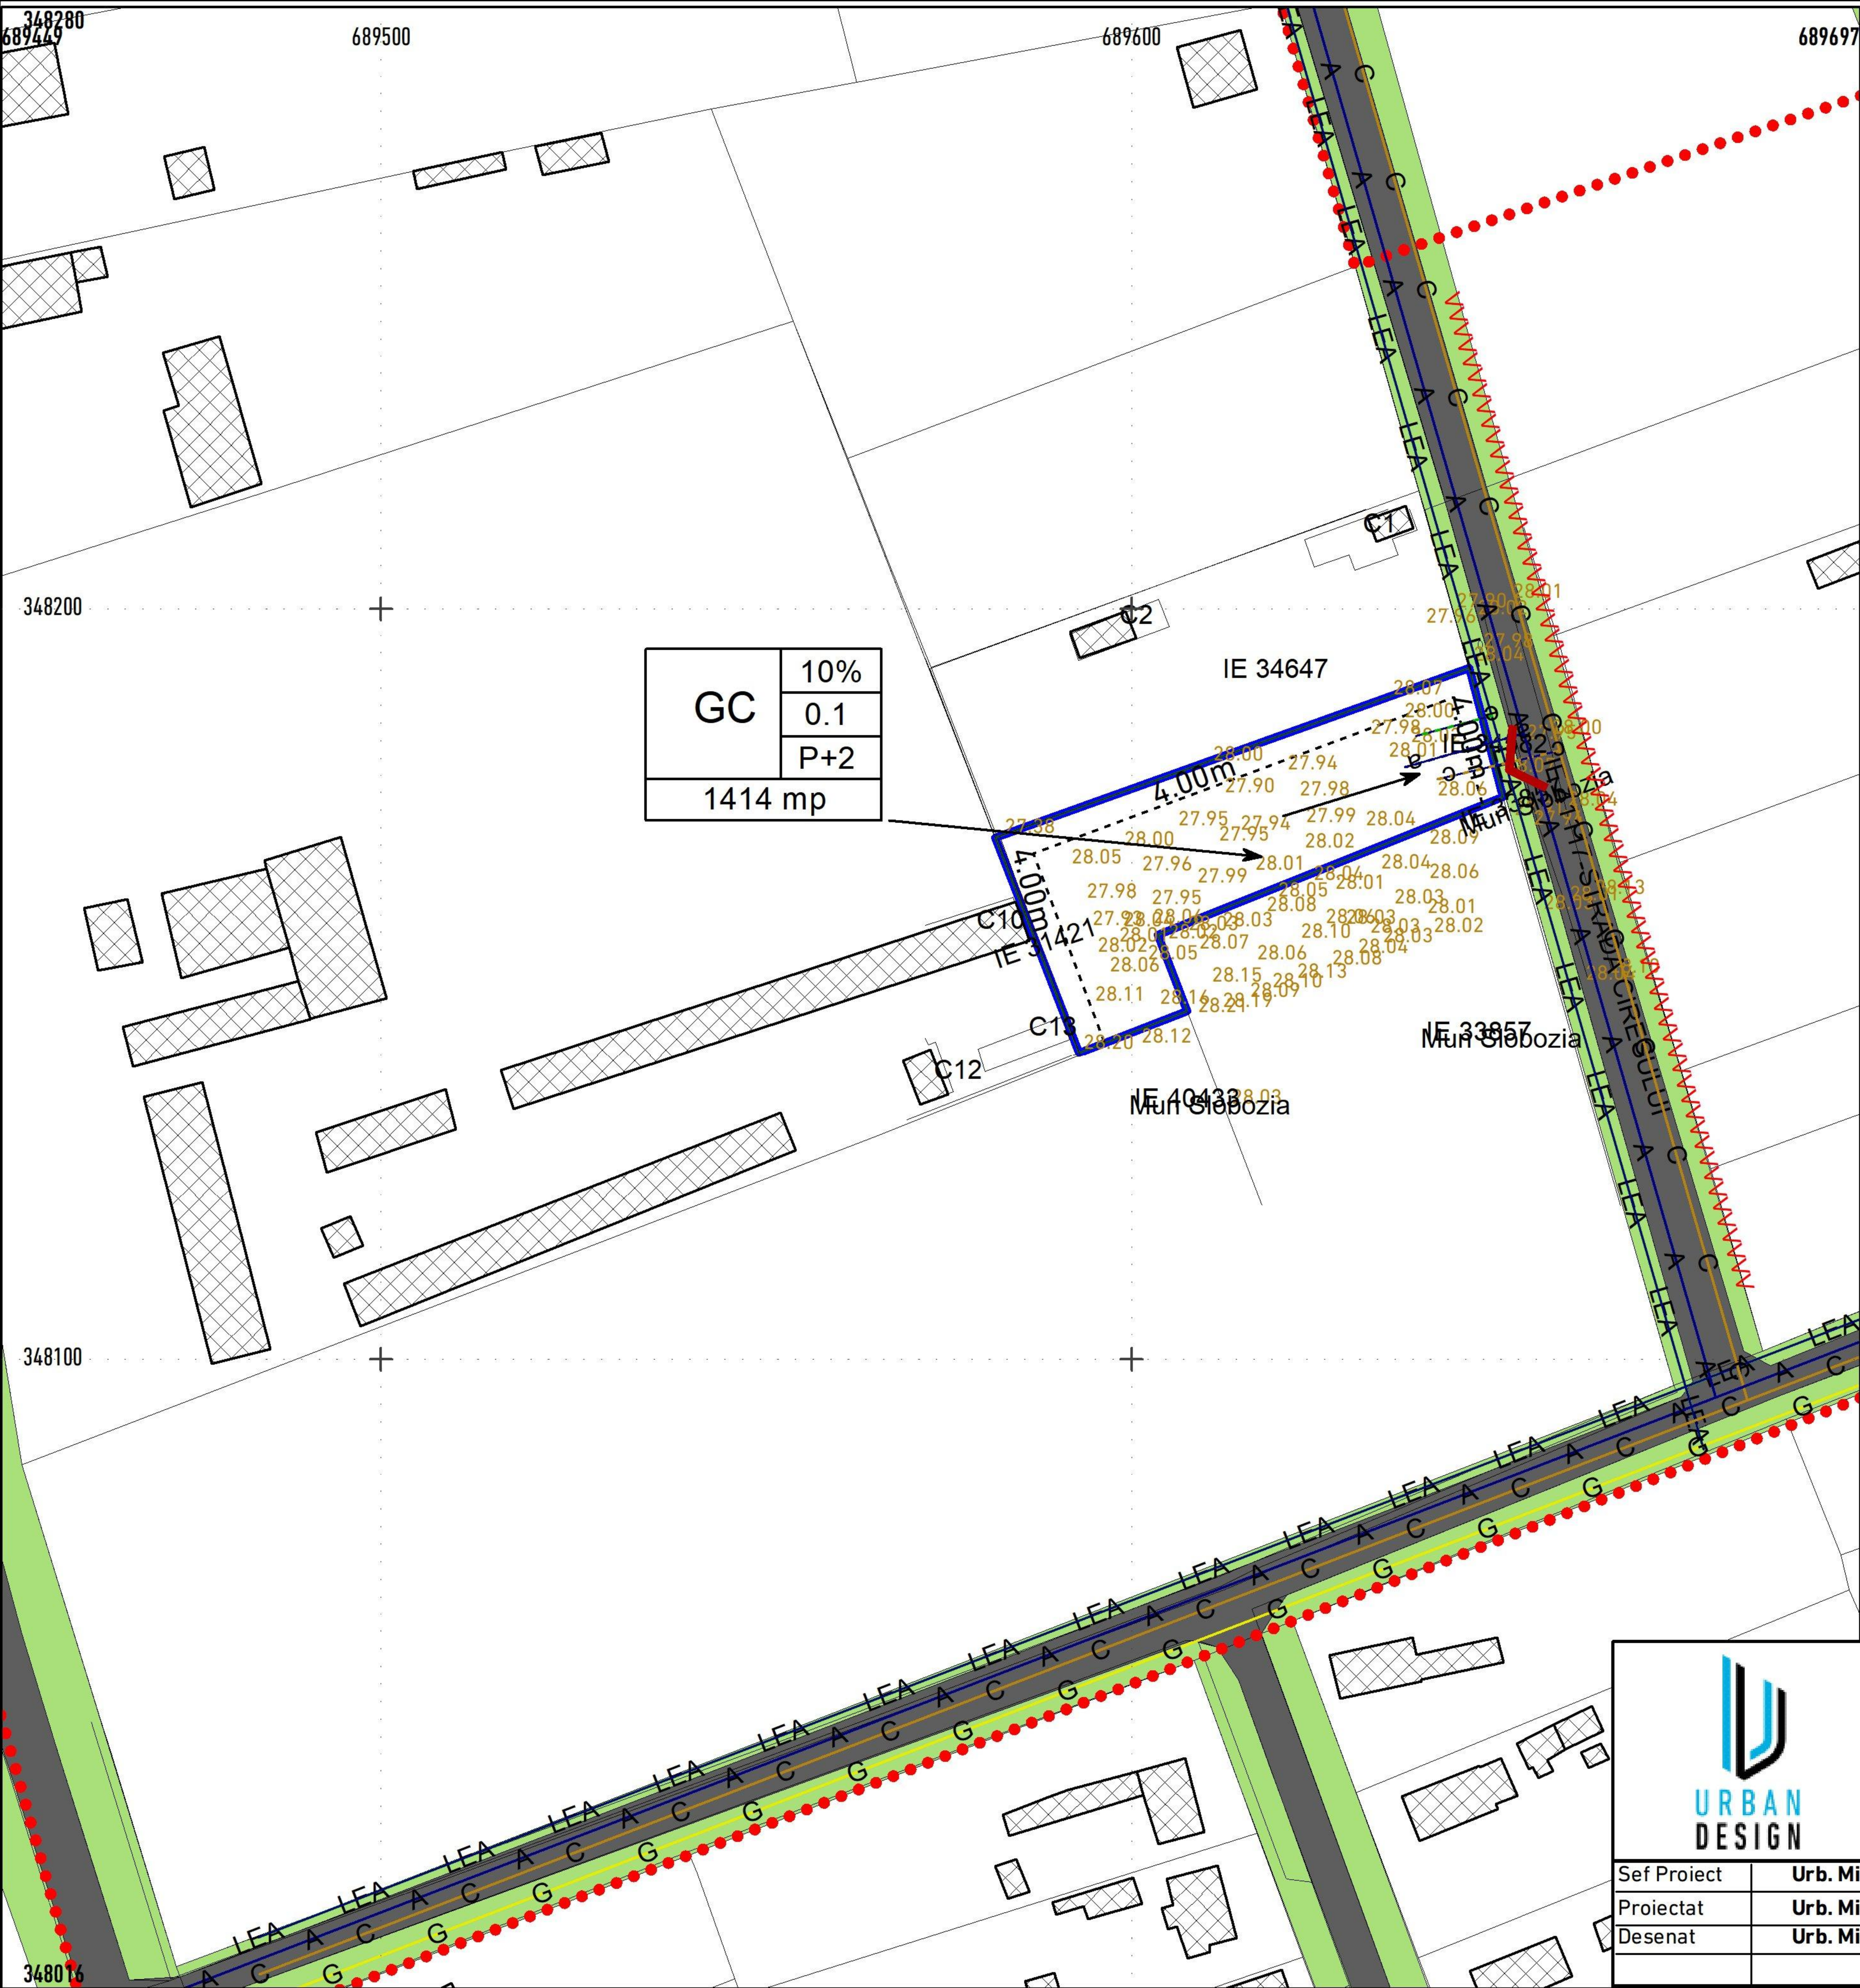


6. REGLEMENTARI ECHIPARE EDILITARA

INTOCMIRE PUZ EXTINDERE CIMITIR - SLOBOZIA NOUA
MUN. SLOBOZIA, JUD. IALOMITA

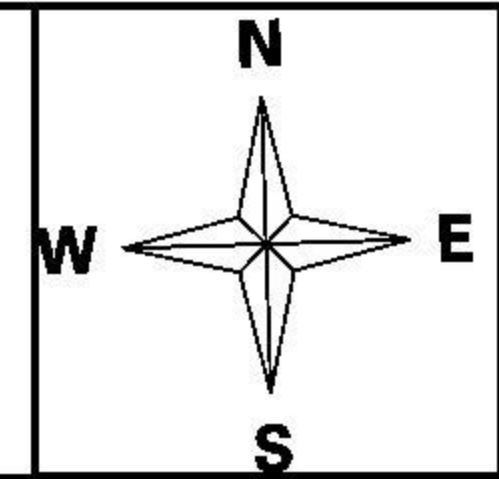

LEGENDA

LIMITE


- LIMITE PARCELE CARE FAC OBIECTUL PUZ
- LIMITE ZONA STUDIATA
- LIMITA PARCELE PROPRIETATE PUBLICA/PRIVATA

ECHIPARE EDILITARA

- RETEA EXISTENTA DE ALIMENTARE CU APA
- EXTINDERE SI RACORD LA RETEAUA DE ALIMENTARE CU APA
- RETEA EXISTENTA DE CANALIZARE
- EXTINDERE SI RACORD PROPUIS LA RETEAUA DE CANALIZARE
- RETEA PUBLICA EXISTENTA DE ALIMENTARE CU ENERGIE ELECTRICA
- EXTINDERE SI RACORD PROPUIS LA RETEAUA DE ALIMENTARE CU ENERGIE ELECTRICA
- RETEA EXISTENTA DE ALIMENTARE CU GAZE

ORGANIZARE SPATIAL URBANISTICA

- CLADIRI EXISTENTE IN VECINATATE
- P+2E REGIM DE INALTIME
- ZONA EDIFICABILA
- ACCES LA PARCELA DIN SPATIUL PUBLIC

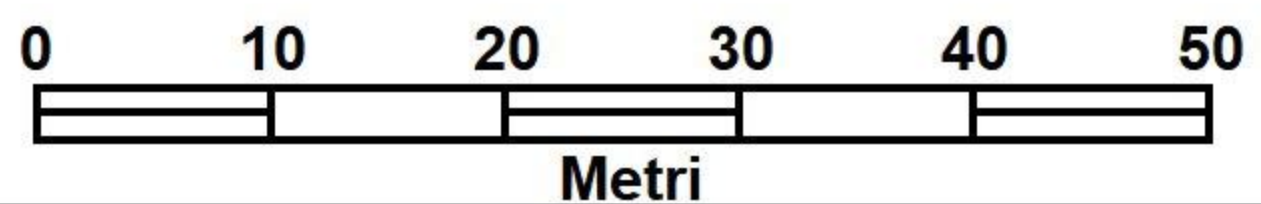

 MBA URBAN DESIGN S.R.L. MUN. SLOBOZIA, JUD. IALOMITA Tel: +40(0)763613432 Email: mardalemmihai@gmail.com	Denumire proiect: "INTOCMIRE PUZ EXTINDERE CIMITIR - SLOBOZIA NOUA" mun. Slobozia, jud. Ialomita, CF 34582		Cod proiect: Z 045
	Beneficiar: UAT SLOBOZIA		Faza: PUZ
	Sef Proiect Urb. Mihai Mardale Proiectat Urb. Mihai Mardale Desenat Urb. Mihai Mardale	Scara 1:1 000 Data IAN. 2026	Planşa 6