


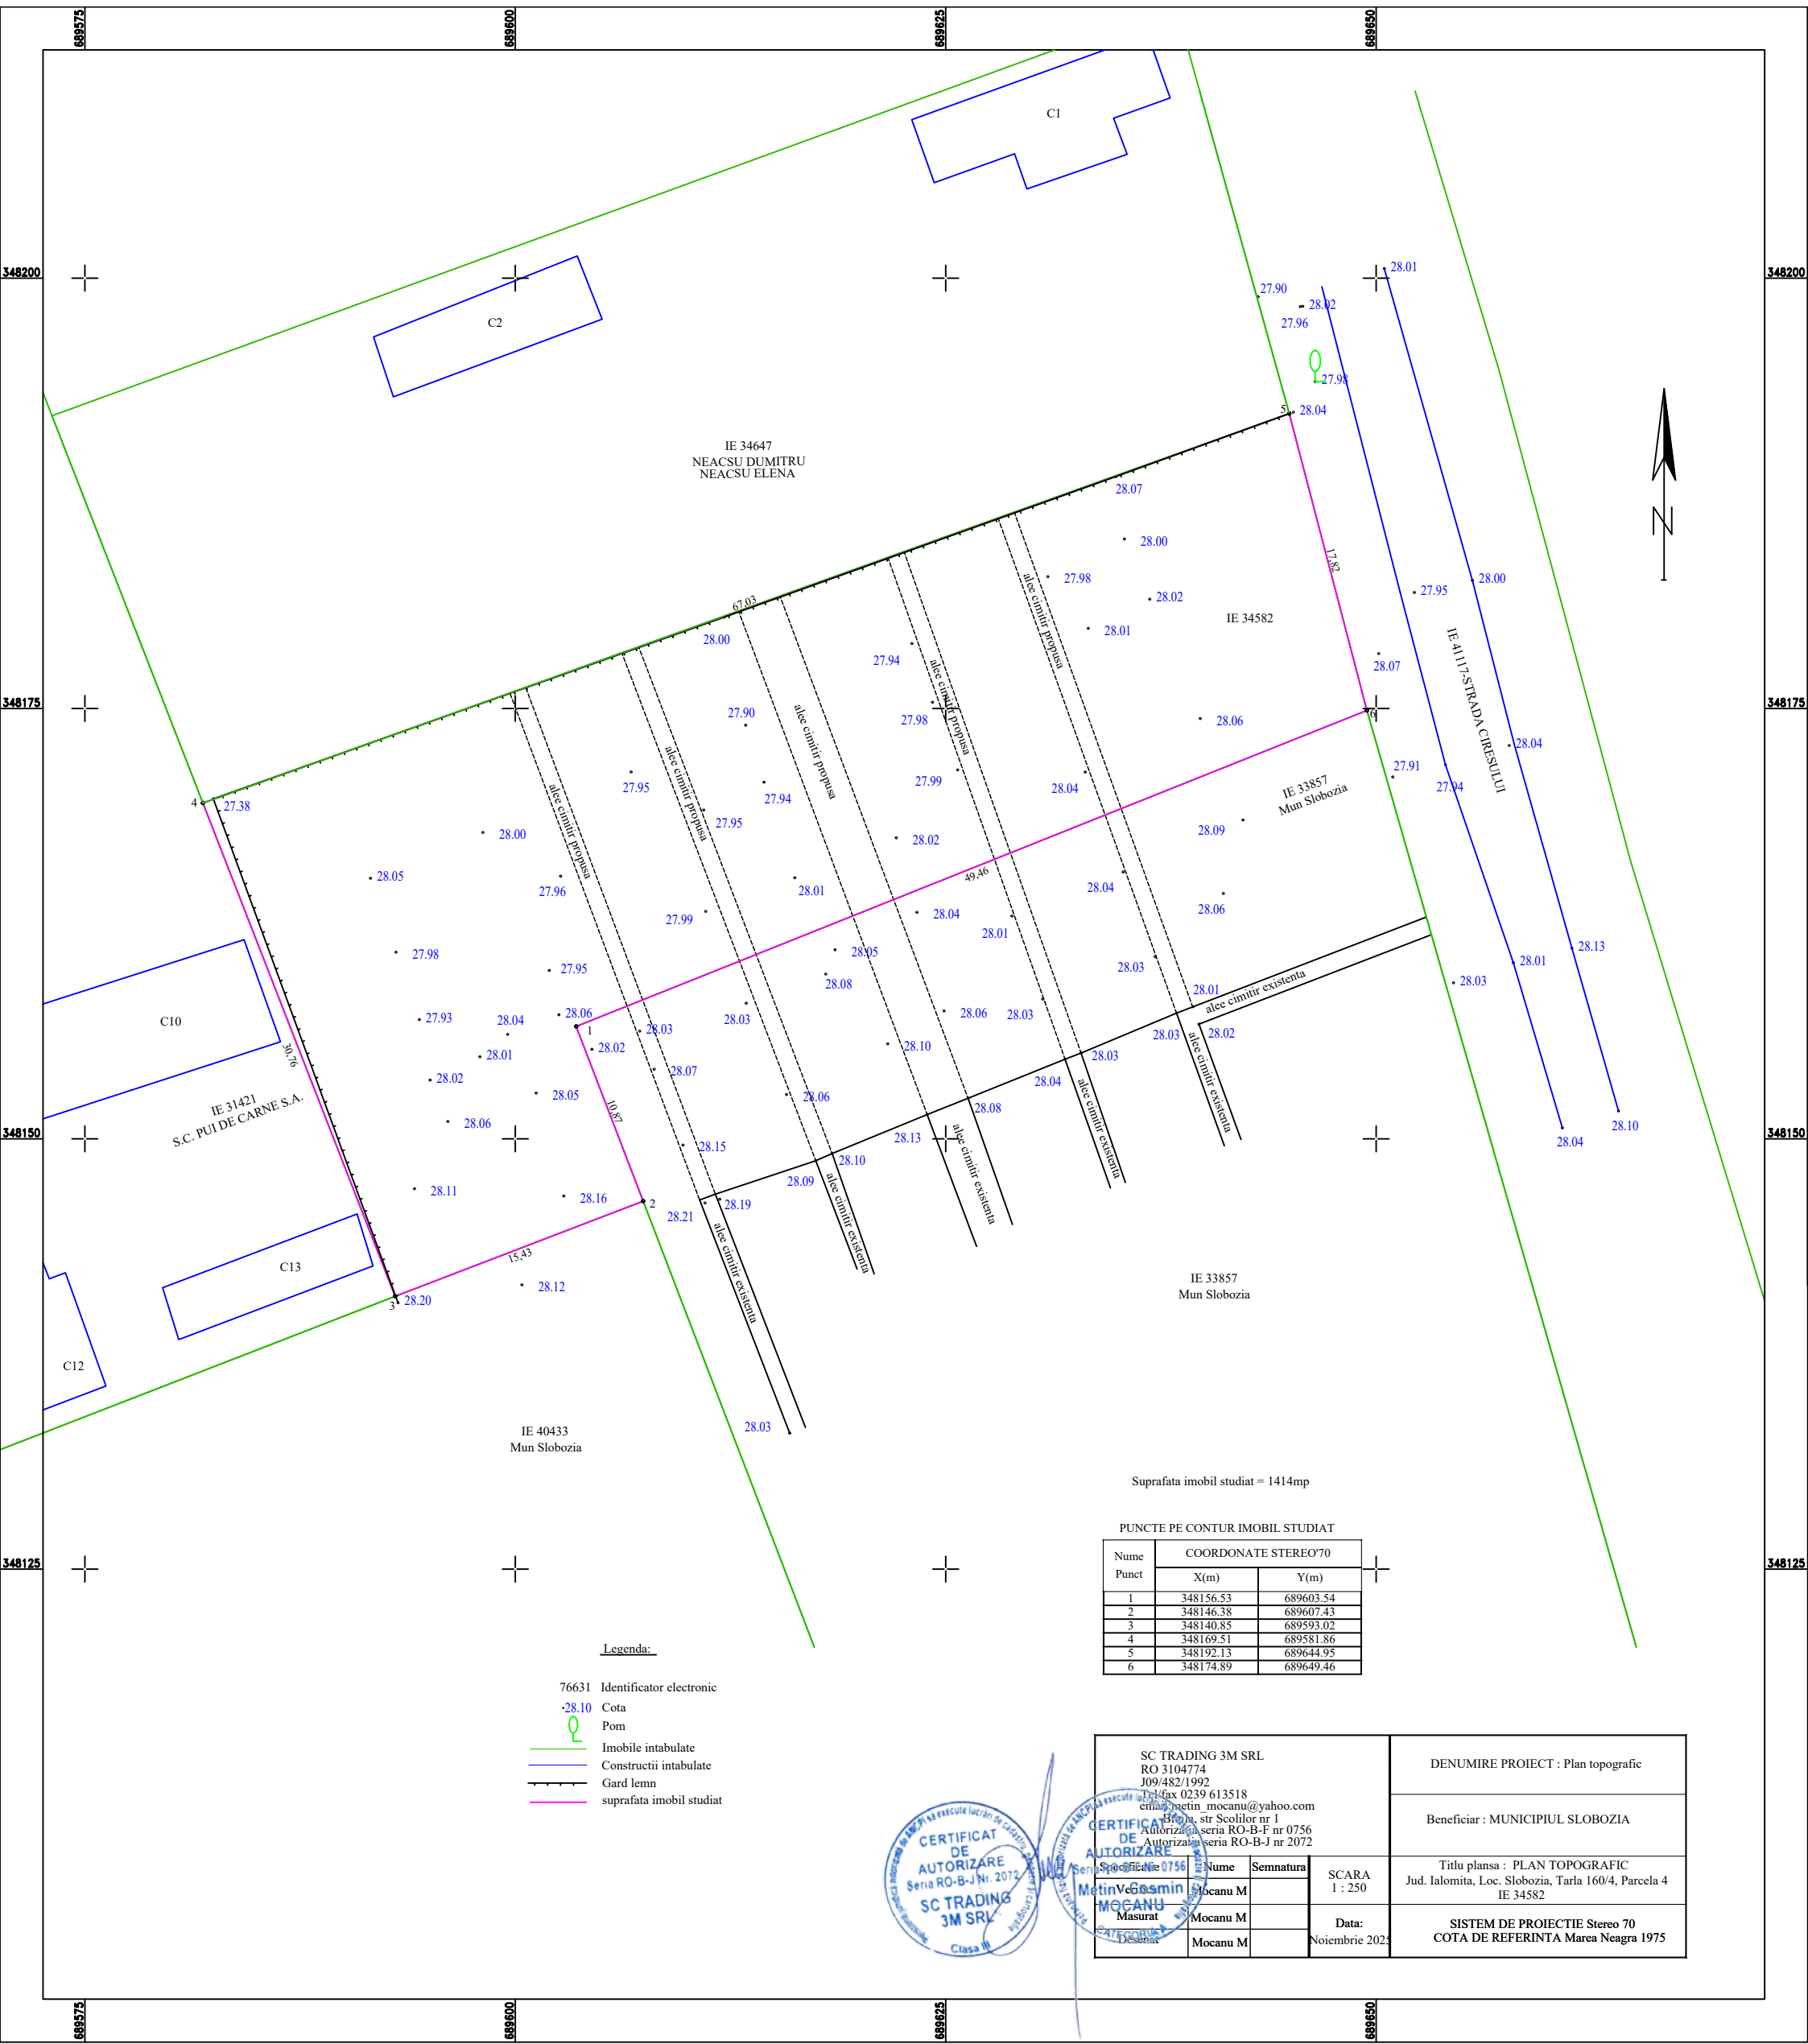

Suprafata imobil studiat = 1414mp

PUNCTE PE CONTUR IMOBIL STUDIAT

Nume Punct	COORDONATE STEREO70	
	X(m)	Y(m)
1	348156.53	689603.54
2	348146.38	689607.43
3	348140.85	689593.02
4	348169.51	689581.86
5	348192.13	689644.95
6	348174.89	689649.46

Legenda:

- 76631 Identificator electronic
- 28.10 Cota
- Pom
- Imobile intabulate
- Constructii intabulate
- Gard lemn
- suprafata imobil studiat

SC TRADING 3M SRL RO 3104774 109/482/1992 CNP 0239 613518 Bucuresti, str Scolilor nr 1 Autorizata seria RO-B-F nr 0756 Autorizata seria RO-B-J nr 2072			DENUMIRE PROIECT : Plan topografic	
Beneficiar : MUNICIPIUL SLOBOZIA			Titlu plansa : PLAN TOPOGRAFIC Jud. Ialomita, Loc. Slobozia, Tarla 160/4, Parcela 4 IE 34582	
SCARA 1 : 250			SISTEM DE PROIECTIE Stereo 70 COTA DE REFERINTA Marea Neagra 1975	
Data: Noiembrie 2023				